FilmL.A., Inc.
6255 W Sunset Blvd, 12th Floor
Hollywood, CA 90028
t: (213)977-8600 - f: (213)977-8601
www.filmla.com

Summary Information

Permit No: F00165158-B **Type of Permit:** FILMING **Release Date:** 10/20/2020

Production Company	GREEN PARADISE PRODUCTIONS
Insured Company Name	GREEN PARADISE PRODUCTIONS
Contact Phone No. 1	609.234.9172
Contact Phone No. 2	
Fax	
Address	14724 VENTURA BL STE 1001 SHERMAN OAKS, California 91423
Production Title	DHMW
Type of Production	TV Reality

Producer	Tim McCall
Director	Ken Snow
1st AD	n/a n/a
Production Manager	JC Stefano
FilmL.A. Coordinator	Naomi Kajiyama
Location Manager	JC Stefano
Primary Phone	Mobile - 562-212-3979
Secondary Phone	Office - 609-234-9172
Location Assistant	n/a n/a
Primary Phone	Mobile - 000-000-0000
Secondary Phone	Office - 562-212-3979

Fees

FILMLA NON-REFUNDABLE FILM PERMIT RIDER FEE	$111.00

Total Permit Fee $111.00

Number of Locations 1

NOT A PERMIT

FilmL.A., Inc.
6255 W Sunset Blvd, 12th Floor
Hollywood, CA 90028
t: (213)977-8600 - f: (213)977-8601
www.filmla.com

Summary Information — Location

Location 1 of 1

Permit Number F00165158-B
Production Company GREEN PARADISE PRODUCTIONS
Insured Company GREEN PARADISE PRODUCTIONS
Production Title DHMW

Location Manager JC Stefano
Primary Phone Mobile - 562-212-3979
Secondary Phone Office - 609-234-9172

Location Address S Anderson St , E 4th St- Willow St, Los Angeles, CA 90033

Location Type Street

Film Dates 10/20/2020 - 10/20/2020 09:00 - 17:30 1 day

Open or Closed to the Public Open

Generic Conditions *** MUST COMPLY WITH ATTACHED REOPENING PROTOCOL FOR MUSIC, TELEVISION AND FILM PRODUCTION: APPENDIX J EFFECTIVE AS OF FRIDAY, JUNE 12, 2020.***
THE CONSUMPTION OF ALCOHOLIC BEVERAGES AND THE USE OF DRUGS, INCLUDING MARIJUANA, ON LOCATION BY ANY CAST, CREW, OR INVITED GUESTS IS STRICTLY PROHIBITED.
*Certain service and personnel fees required by jurisdictional agencies are not collected by FilmL.A. Any such fees must be paid directly to the appropriate agency, and a separate invoice will be provided to the permittee.
All travel lanes and bike lanes shall be closed per the WATCH manual.
Community Survey Obtained
May not interfere with adjacent traffic lanes or adjacent bike lane
Must Maintain 5' Clearance on Sidewalks/Walkways
Must maintain local/emergency access
No cast or crew parking on area streets
Notify LAPD Hollenbeck Division (323) 342-4100 and comm. (213) 978-6552 1/2 hour prior to any gunfire, brandishing weapons, special effects or simulated emergency or criminal activity.
Number of uniformed officers listed on the permit is a minimum requirement. Permittee remains responsible for deploying a sufficient number of uniformed officers to provide traffic and crowd control to ensure the safety of the film crew and the public.
Traffic control must be done in accordance w/MUTCD
Uniformed officers shall have a copy of the film permit in their possession and are required to confirm that all traffic control signage devices are in place.

Please see attached document Green.DHMW.165158.AndersonFull2.pdf

Equipment on Location

Type	Quantity
5 or 10 ton trucks	1
Cast/Crew vehicles	45
Cube Trucks	3
Generator	1
Picture vehicles	1
Portable restrooms	4
Trailers	1
Vans	2

Personnel on Location

Type	Quantity
Cast	1
Crew	45
Off-Duty/Retired LAPD Officer(s)	2

Filming Activities Camera in car; Camera on sticks; Car-to-Car; Drive by; Drive ups & away; Driving shots; Equipment on sidewalk, in curb lane & across street; Exterior Dialogue; Exterior establishing shots; Intermittent pedestrian control; Intermittent traffic control - 2 minutes standard; Precision driving

NOT A PERMIT

FilmL.A., Inc.
6255 W Sunset Blvd, 12th Floor
Hollywood, CA 90028
t: (213)977-8600 - f: (213)977-8601
www.filmla.com

Summary Information — Location

Permit Number F00165158-B
Production Company GREEN PARADISE PRODUCTIONS
Insured Company GREEN PARADISE PRODUCTIONS
Production Title DHMW

Location Manager JC Stefano
Primary Phone Mobile - 562-212-3979
Secondary Phone Office - 609-234-9172

(within or below posted speed limit only); Car jumps out the fabricated door warehouse at 516 S Anderson St. onto street; Camera drone;

Jurisdiction **Political:** Los Angeles City - Council District 14 **Police:** Los Angeles Police Department **Fire:** Los Angeles City

Thomas Guide **Page:** 634 **Grid:** G4

Coordinator Note Person Responsible for Covid-19 Compliance: Katyla Mouser Phone: 248 739 0020

Coordinator Note Must have signage that clearly indicates local and delivery traffic will be maintained from affected businesses.

Coordinator Note Equipment staging and vehicles may park on one side of the street only (except within BPW-approved full closures)

Coordinator Note Must yield to 6th St Viaduct activity

Coordinator Note Rider B extends film and closure end time from 1600 hrs to 1730 hrs

Parking

Base Camp	516 S Anderson St., Los Angeles, CA, 90033	**Crew Parking**	516 S Anderson St., Los Angeles, CA, 90033
Location Type : Other Location		Location Type : Other Location	

Lane / Full Closure FULL CLOSURE ANDERSON ST., 4TH. ST. - WILLOW ST.

Approximate Footage 0 - 300

Date(s) 10/20/2020 to 10/20/2020 **Time(s)** 09:00 to 17:30

NOT A PERMIT

Permit #F00165158-B

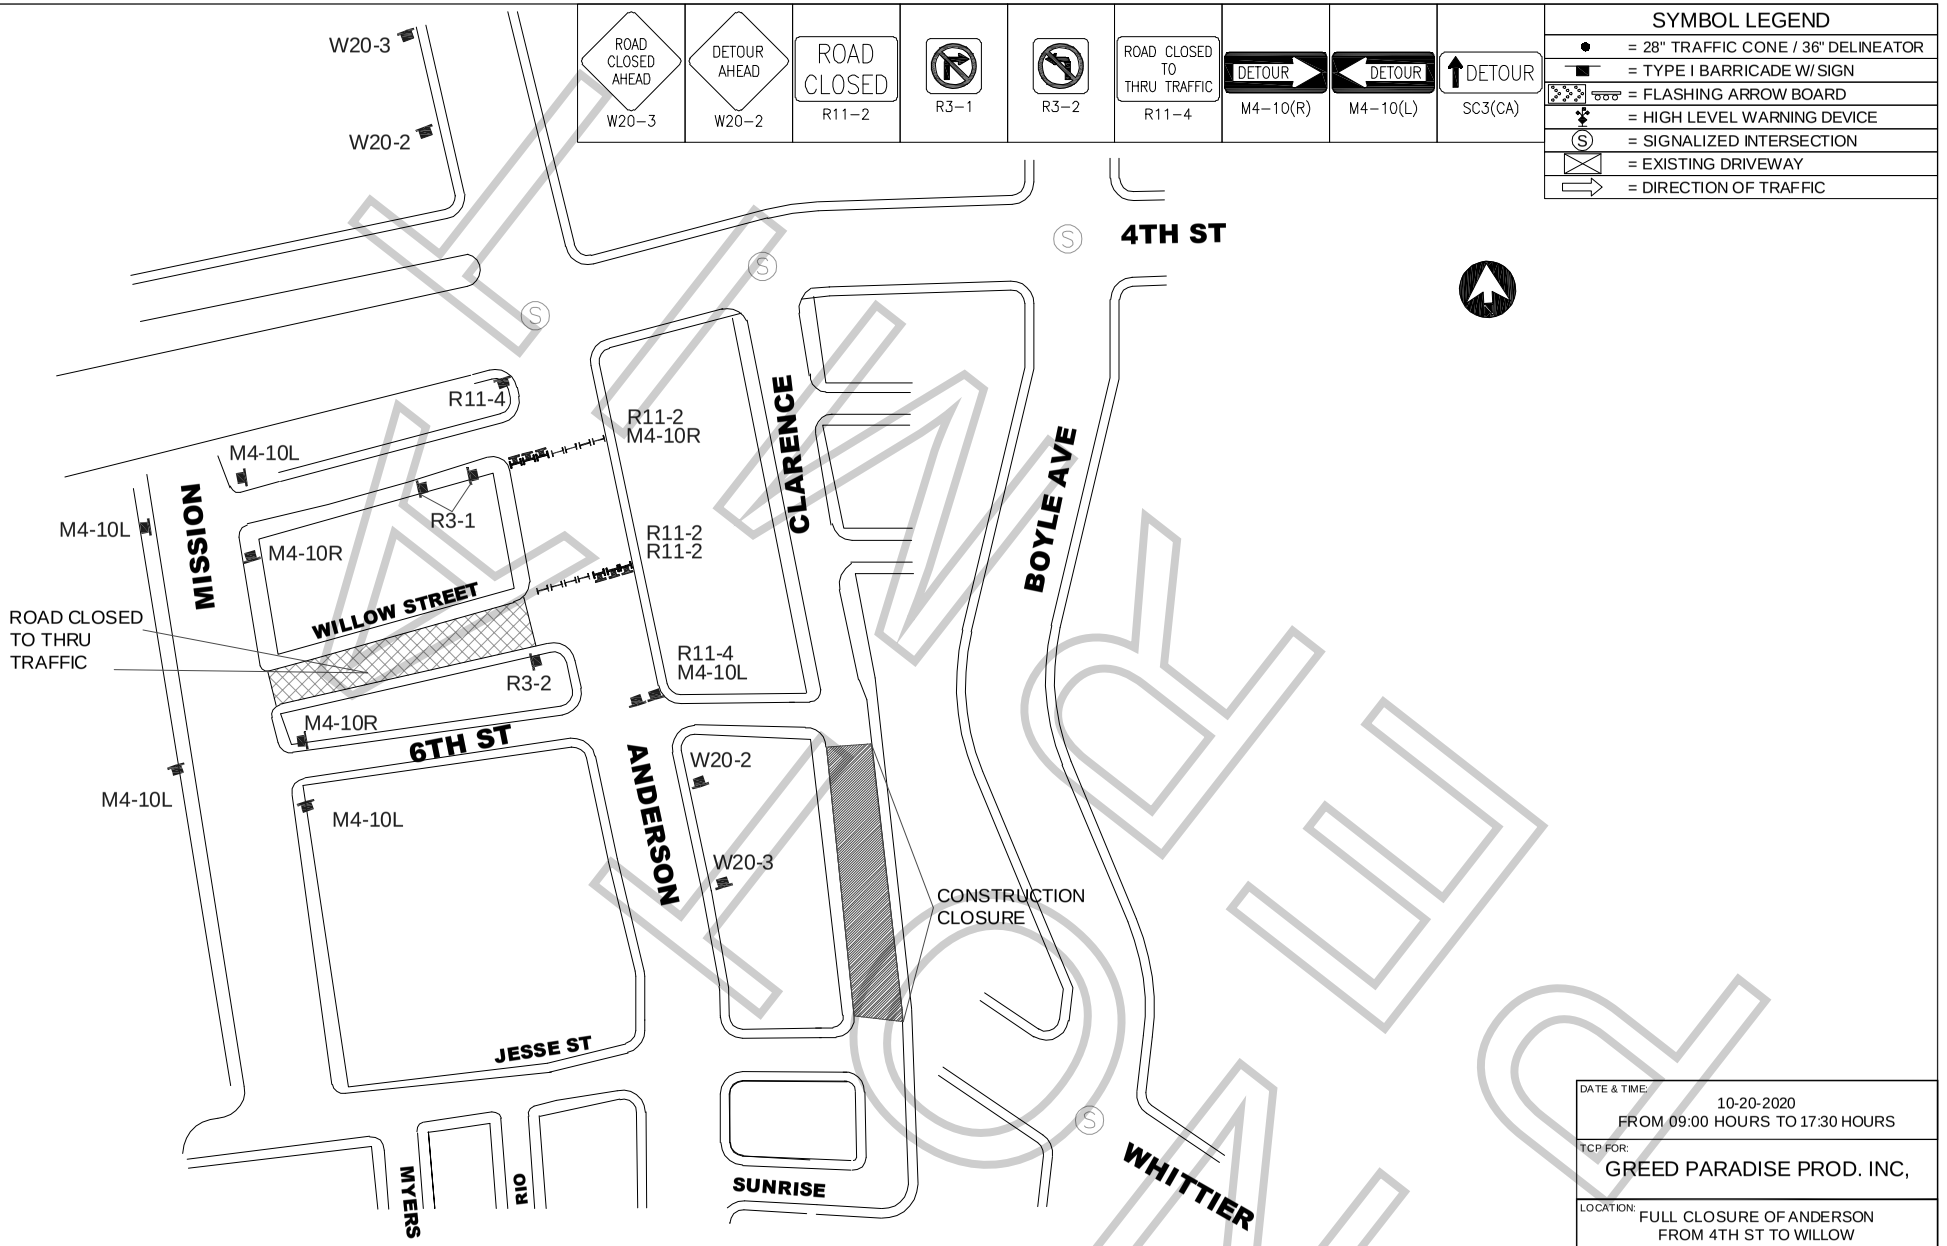

WORK ZONE TRAFFIC CONTROL PLAN GENERAL NOTES

1. ALL SIGNING, STRIPING, AND TRAFFIC CONTROL DEVICES SHALL SHALL BE IN ACCORDANCE WITH THE LASTEST EDITIONS OF THE CALIFORNIA MANUAL ON UNIFORM TRAFFIC CONTROL DEVICES (CAMUTCD), W.A.T.C.H. MANUAL, CALTRANS STANDARDS PLANS, CALTRANS STANDARD SPECIFICATIONS, AND/OR AS DIRECTED BY THE PERMIT ENGINEER.
2. THERE WILL BE NO INTERFERENCE WITH TRAFFIC SIGNALS OR CROSSWALKS.
3. CONES WILL BE 28" MINIMUM HEIGHT AND HAVE REFLECTORIZED SLEEVES FOR NIGHT WORK.
4. POLICE WILL DIRECT TRAFFIC IF NECESSARY.

ALL TRAFFIC CONTROL WILL BE INSTALLED TO MEET OR EXCEED THE MOST CURRENT CAMUTCD AND WATCH MINIMUM REQUIREMENTS

DATE & TIME:
10-20-2020
FROM 09:00 HOURS TO 17:30 HOURS

TCP FOR:
GREED PARADISE PROD. INC,

LOCATION:
FULL CLOSURE OF ANDERSON
FROM 4TH ST TO WILLOW
CITY OF LOS ANGELES, CA

TCP PREPARED BY:
JCL TRAFFIC SERVICES
500 S. GREENWOOD AVE
MONTEBELLO, CA 90640
PH: (213) 622-9775
C31-CA Lic # 805357

CONTACT(S):
DENISE WHEELER
OFFICE# 818.347.9929

DATE	REVSIONS

DRAFTER: EDY RAMIREZ
SCALE: N.T.S.
FILM LA: NAOMI KAJIYAMA
SHEET: 1 OF 1